


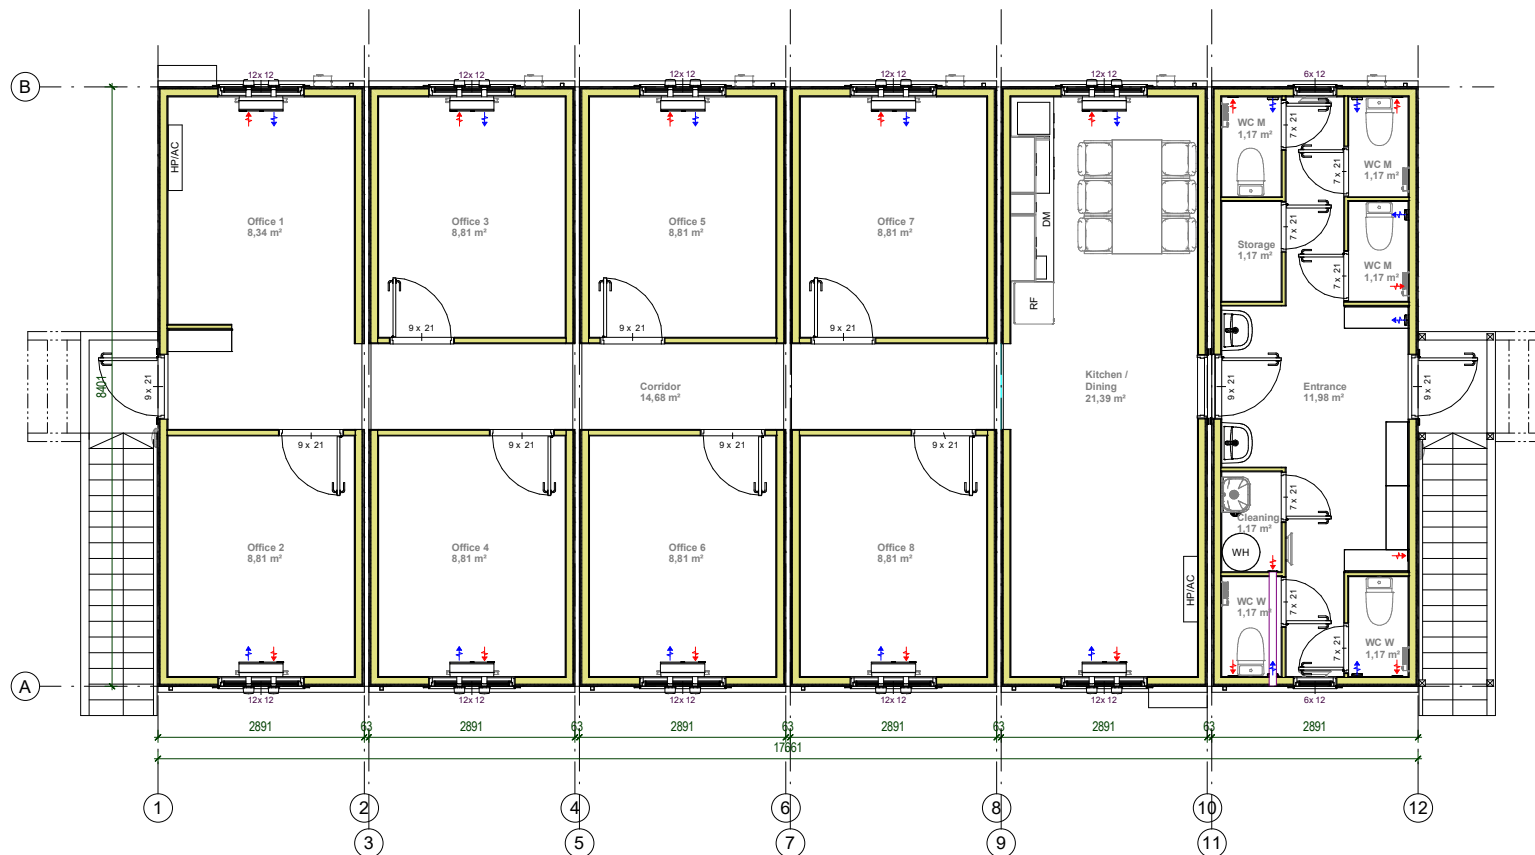

1
1. Floor
1 : 50

Room Schedule		
Number	Name	Area
1	Office 1	8,34 m²
2	Office 2	8,81 m²
3	Office 3	8,81 m²
4	Office 5	8,81 m²
5	Office 4	8,81 m²
6	Office 6	8,81 m²
7	Office 7	8,81 m²
8	Office 8	8,81 m²
9	Kitchen / Dining	21,39 m²
10	Corridor	14,68 m²
11	Entrance	11,98 m²
12	Cleaning	1,17 m²
13	WC W	1,17 m²
14	Storage	1,17 m²
15	WC M	1,17 m²
16	WC M	1,17 m²
17	WC M	1,17 m²
18		126,22 m²

project name	Kontorsbyggnad				MODULHUSET AB	
drawing name	KOB Y2 Plan 2					
project address	Stockholm					
client						
project number		status				
drawing number	TD-A01	revision number		01	checked by	
date	01.06.2020	designed by		project manager	scale	1 : 50
					sheet	A2